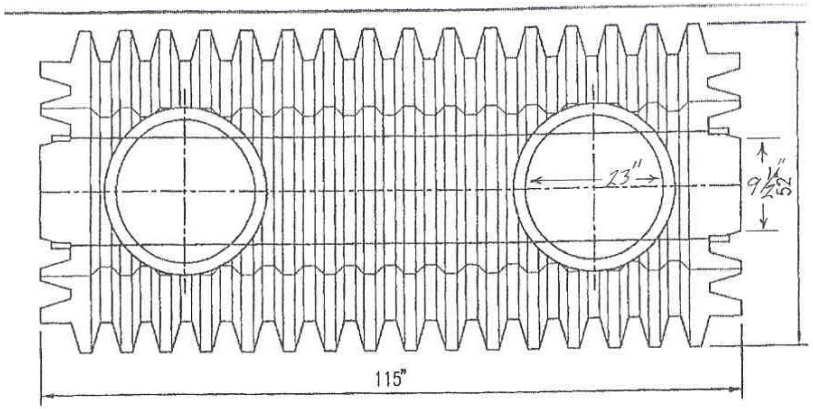

TOP VIEW

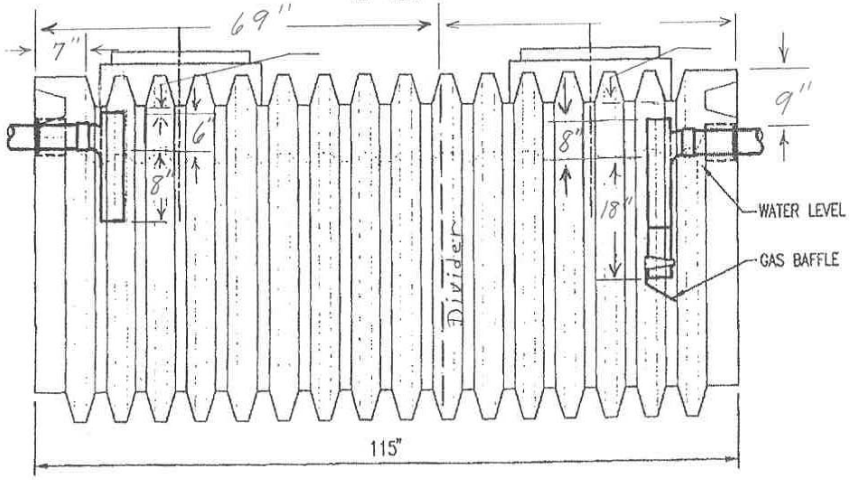

SIDE VIEW

NOTES:

1. TANKS SHALL BE MANUFACTURED OF POLYETHYLENE MATERIALS MINIMUM OF .375" THICK.
2. TANKS SHALL SUPPORT A TOP-DEAD LOAD OF NOT LESS THAN 500 POUNDS PER SQUARE FOOT.
3. TANKS SHALL BE DESIGNED AND CONSTRUCTED SO THAT THEY WILL NOT COLLAPSE OR RUPTURE WHEN SUBJECTED TO ANTICIPATED EARTH AND HYDROSTATIC PRESSURE WHEN THE TANKS ARE EITHER FULL OR EMPTY.
4. INSTALLATION SHALL BE AS PER MANUFACTURERS RECOMMENDATIONS.

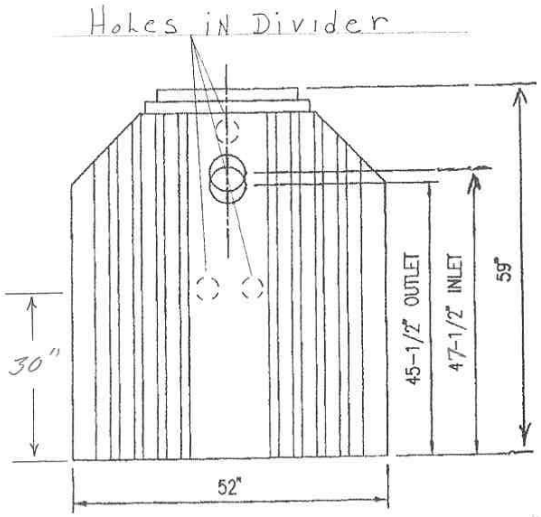

END VIEW

COON MANUFACTURING AND DISTRIBUTING COMPANY TANK DETAILS

MOSHER ENGINEERING CO.
TELEPHONE (515) 223-7195 1209 GRAND AVENUE
FAX (515) 223-7278 WEST DES MOINES, IOWA 50265-3523
EMAIL: mosherec@netins.net

SHEET TITLE:	SCALE:	MEC PROJECT NO.:	DATE:	SHEET:
1,000 GALLON TANK DETAIL	1/2" = 1'-0"	3061	AUG. 18, 2003	M-2

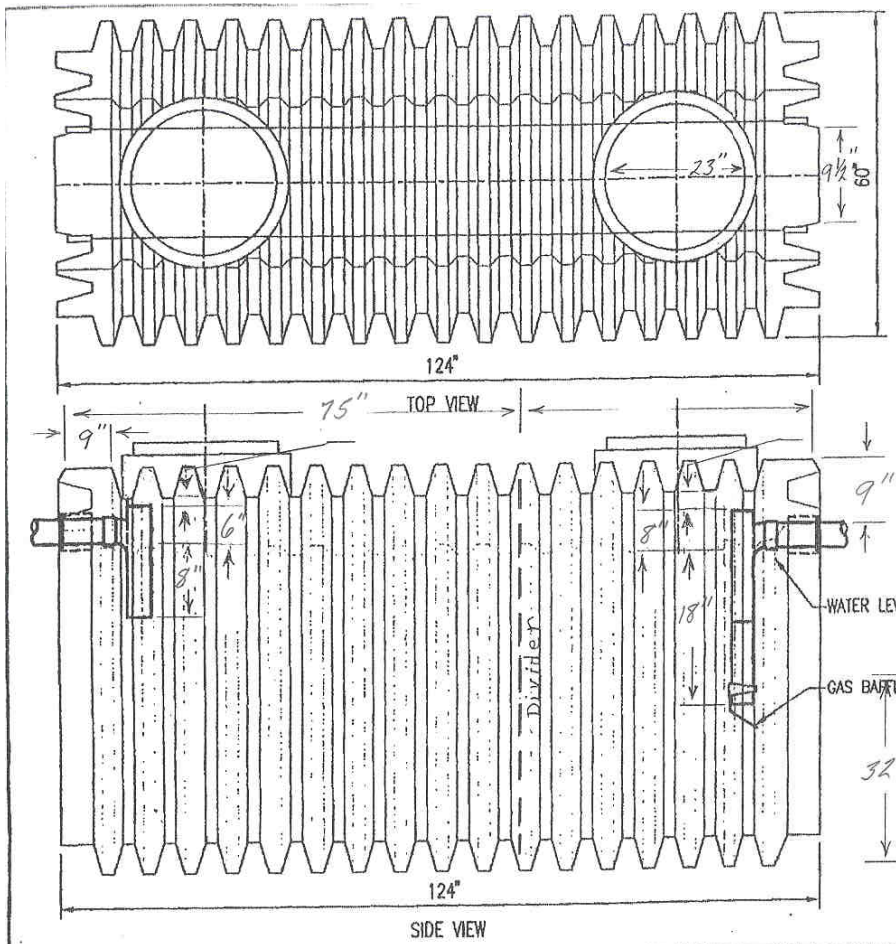

NOTES:

1. TANKS SHALL BE MANUFACTURED OF POLYETHYLENE MATERIALS MINIMUM OF .375" THICK.
2. TANKS SHALL SUPPORT A TOP-DEAD LOAD OF NOT LESS THAN 500 POUNDS PER SQUARE FOOT.
3. TANKS SHALL BE DESIGNED AND CONSTRUCTED SO THAT THEY WILL NOT COLLAPSE OR RUPTURE WHEN SUBJECTED TO ANTICIPATED EARTH AND HYDROSTATIC PRESSURE WHEN THE TANKS ARE EITHER FULL OR EMPTY.
4. INSTALLATION SHALL BE AS PER MANUFACTURERS RECOMMENDATIONS.

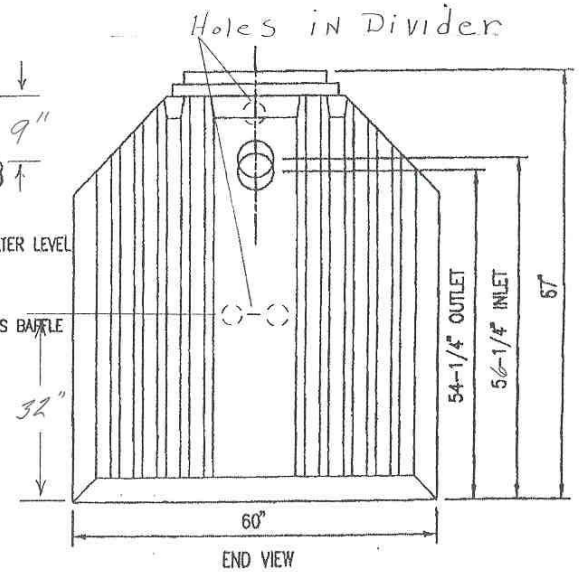

COON MANUFACTURING AND DISTRIBUTING COMPANY TANK DETAILS

MOSHER ENGINEERING CO.
TELEPHONE (515) 223-7195 1209 GRAND AVENUE
FAX (515) 223-7278 WEST DES MOINES, IOWA 50265-3523
EMAIL: mosherec@netins.net

SHEET TITLE:	SCALE:	MEC PROJECT NO.:	DATE:	SHEET:
1,500 GALLON TANK DETAIL	1/2" = 1'-0"	3061	AUG. 18, 2003	M-3